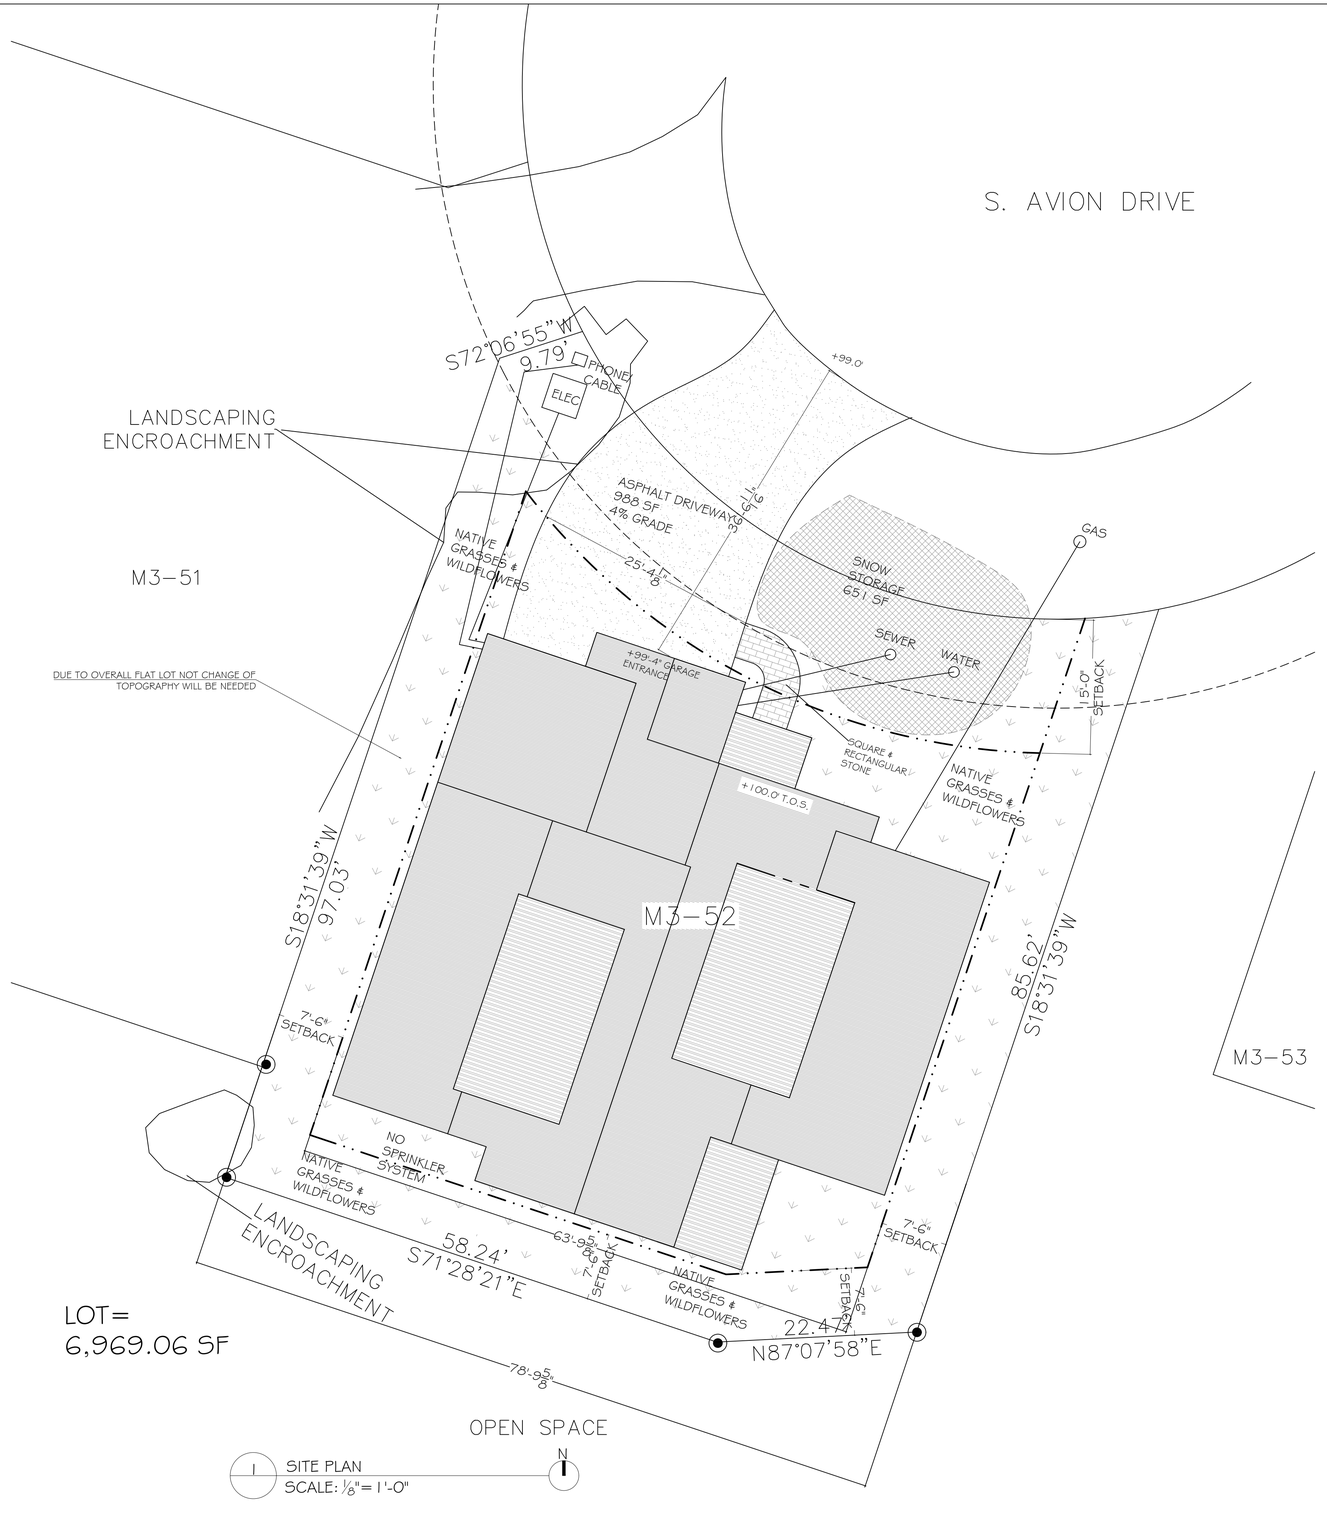

1 SITE PLAN
SCALE: 1/8"= 1'-0"

CRESTED BUTTE DESIGN
PO BOX 1518
CRESTED BUTTE, CO 81224
EMILY PANNIER
EMILYPANNIER@GMAIL.COM
832-724-4004

PETER & TERI O'ROURKE

734 SOUTH AVION
CRESTED BUTTE, CO 81224
(970)209-0965

CONTRACTOR

ANTRHACITE BUILDERS

REVISIONS

DATE	DESCRIPTION
	AUGUST 6TH, 2021

O'ROURKE RESIDENCE

SITE PLAN

DRAWN BY: EDP
CHECKED BY:

SITE

SCALE: 1/8" = 1'-0"

4-12 PITCH	6-12 PITCH	10-12 PITCH	
563	466	614.5	
319	307	80	
104		434	
54		191	
287			
1327 SF	773 SF	1319.5 SF	3419.5 SF
39%	22%	39%	TOTAL

1 ROOF PLAN
SCALE: 1/4"= 1'-0"

CRESTED BUTTE DESIGN
PO BOX 1518
CRESTED BUTTE, CO 81224
EMILY PANNIER
EMILYPANNIER@GMAIL.COM
832-724-4004

PETER & TERI O'ROURKE

734 SOUTH AVION
CRESTED BUTTE, CO 81224
(970)209-0965

CONTRACTOR

ANTRHACITE BUILDERS

REVISIONS

DATE	DESCRIPTION
	AUGUST 6TH, 2021

O'ROURKE RESIDENCE

ROOF PLAN

DRAWN BY: EDP
CHECKED BY:

ROOF

SCALE: 1/4" = 1'-0"

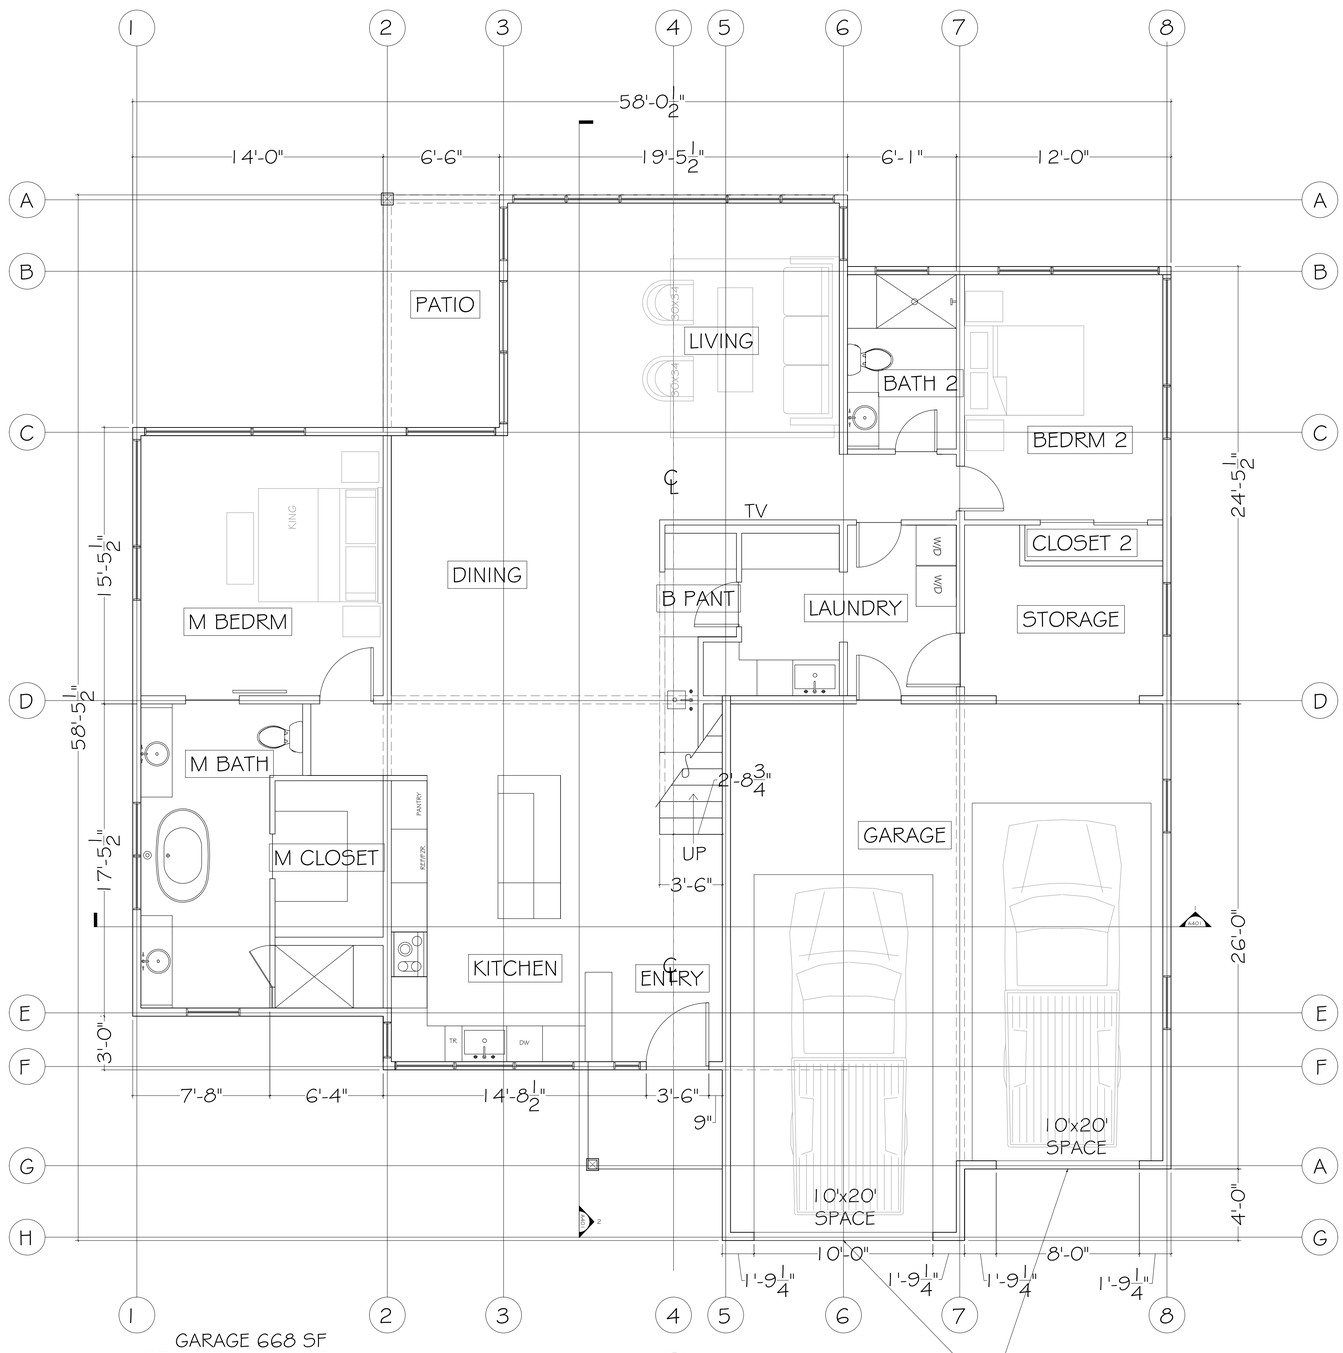

GARAGE 668 SF
1ST FLOOR 1859 SF
2ND FLOOR 1108 SF

1 FIRST FLOOR PLAN
SCALE: 1/4"=1'-0"

NIGHT SKY COMPLIANT LIGHT FIXTURES

CRESTED BUTTE DESIGN
PO BOX 1518
CRESTED BUTTE, CO 81224
EMILY PANNIER
EMILYPANNIER@GMAIL.COM
832-724-4004

PETER & TERI O'ROURKE

734 SOUTH AVION
CRESTED BUTTE, CO 81224
(970)209-0965

CONTRACTOR

ANTRHACITE BUILDERS

REVISIONS

DATE	DESCRIPTION
	AUGUST 6TH, 2021

O'ROURKE RESIDENCE

1ST FLOOR PLAN

DRAWN BY: EDP
CHECKED BY:

A101

SCALE: 1/4" = 1'-0"

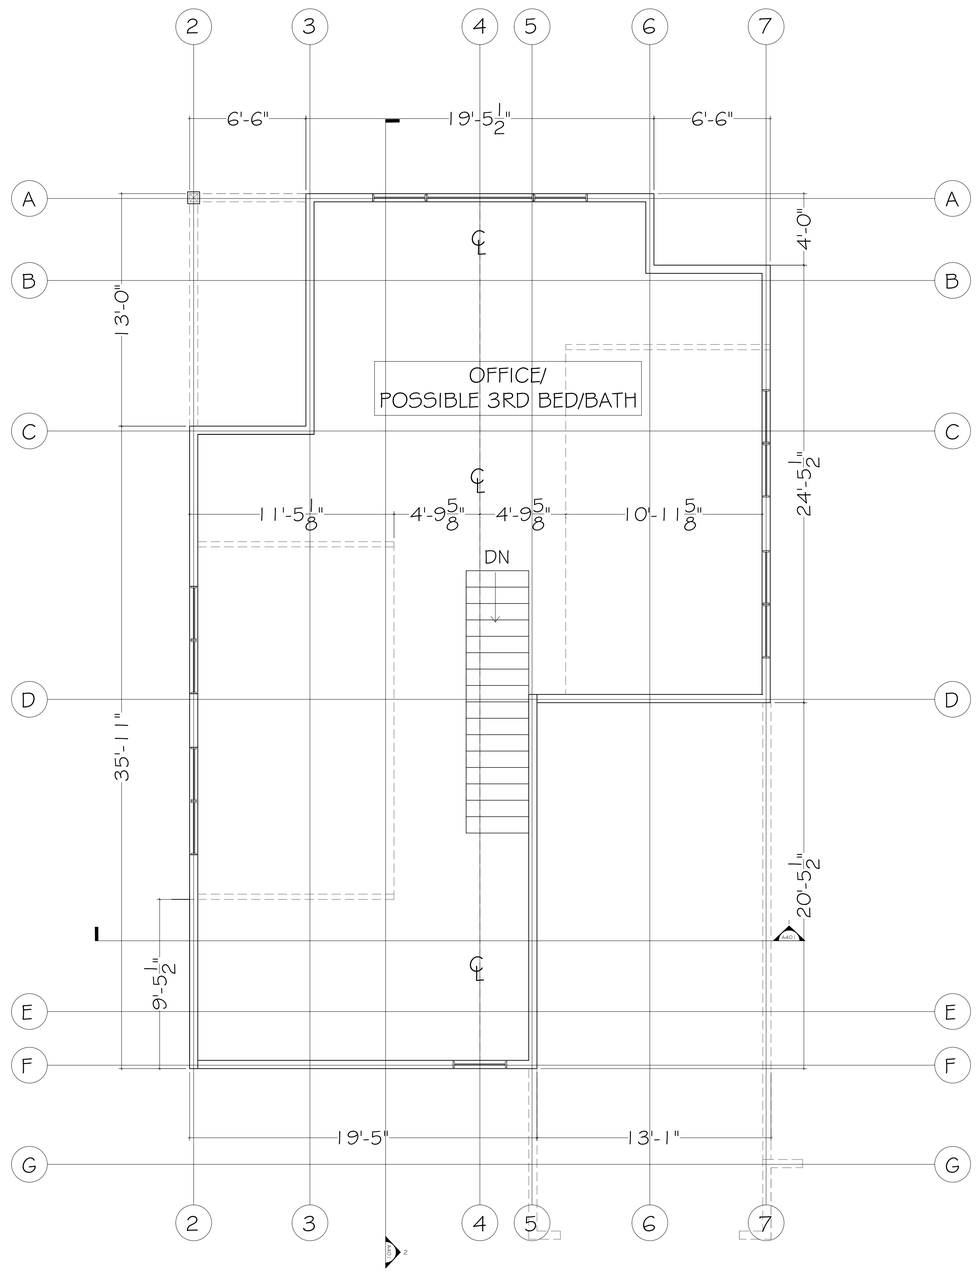

2 SECOND FLOOR PLAN
SCALE: 1/4"= 1'-0"

CRESTED BUTTE DESIGN
PO BOX 1518
CRESTED BUTTE, CO 81224
EMILY PANNIER
EMILYPANNIER@GMAIL.COM
832-724-4004

PETER & TERI O'ROURKE

734 SOUTH AVION
CRESTED BUTTE, CO 81224
(970)209-0965

CONTRACTOR

ANTRHACITE BUILDERS

REVISIONS

DATE	DESCRIPTION
	AUGUST 6TH, 2021

O'ROURKE RESIDENCE

2ND FLOOR PLAN

DRAWN BY: EDP
CHECKED BY:

A102

SCALE: 1/4" = 1'-0"

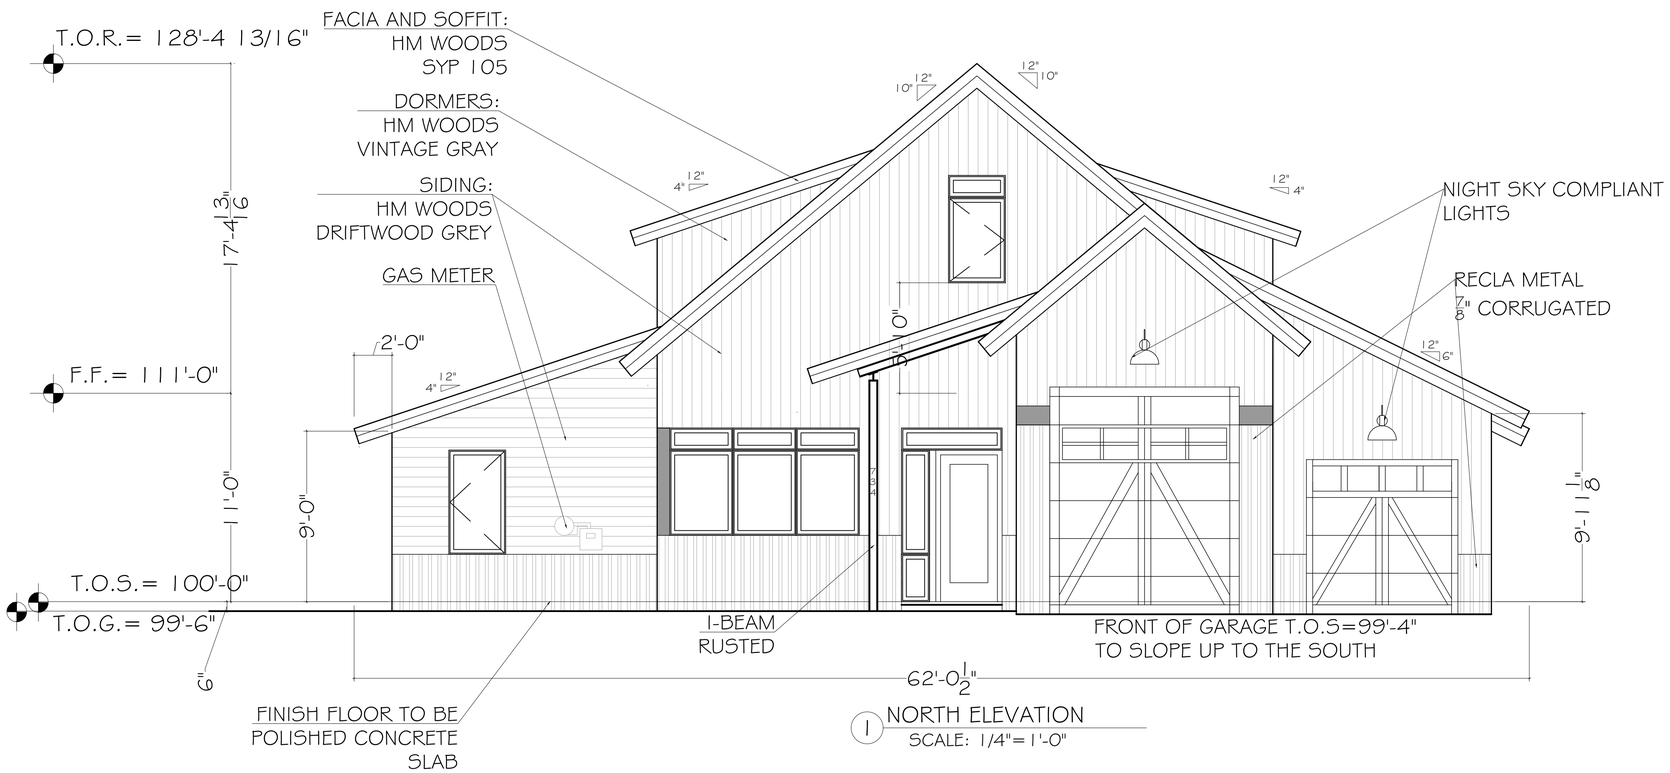

1 NORTH ELEVATION
SCALE: 1/4"=1'-0"

2 SOUTH ELEVATION
SCALE: 1/4"=1'-0"

CRESTED BUTTE DESIGN
PO BOX 1518
CRESTED BUTTE, CO 81224
EMILY PANNIER
EMILYPANNIER@GMAIL.COM
832-724-4004

PETER & TERI O'ROURKE

734 SOUTH AVION
CRESTED BUTTE, CO 81224
(970)209-0965

CONTRACTOR

ANTRHACITE BUILDERS

REVISIONS

DATE	DESCRIPTION
	AUGUST 6TH, 2021

O'ROURKE RESIDENCE

NORTH & SOUTH ELEVATIONS

DRAWN BY: EDP
CHECKED BY:

A201

SCALE: 1/4" = 1'-0"

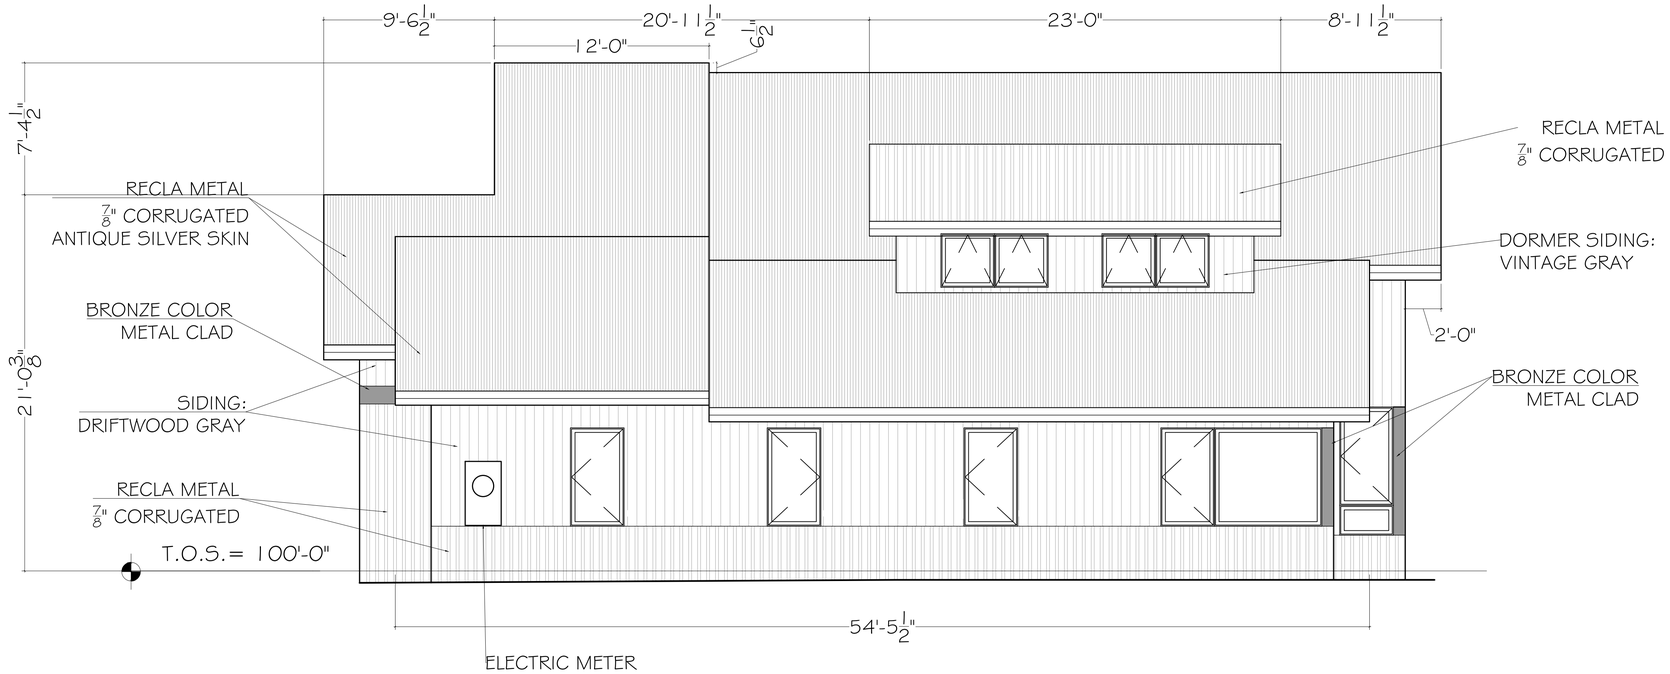

4 WEST ELEVATION
SCALE: 1/4"=1'-0"

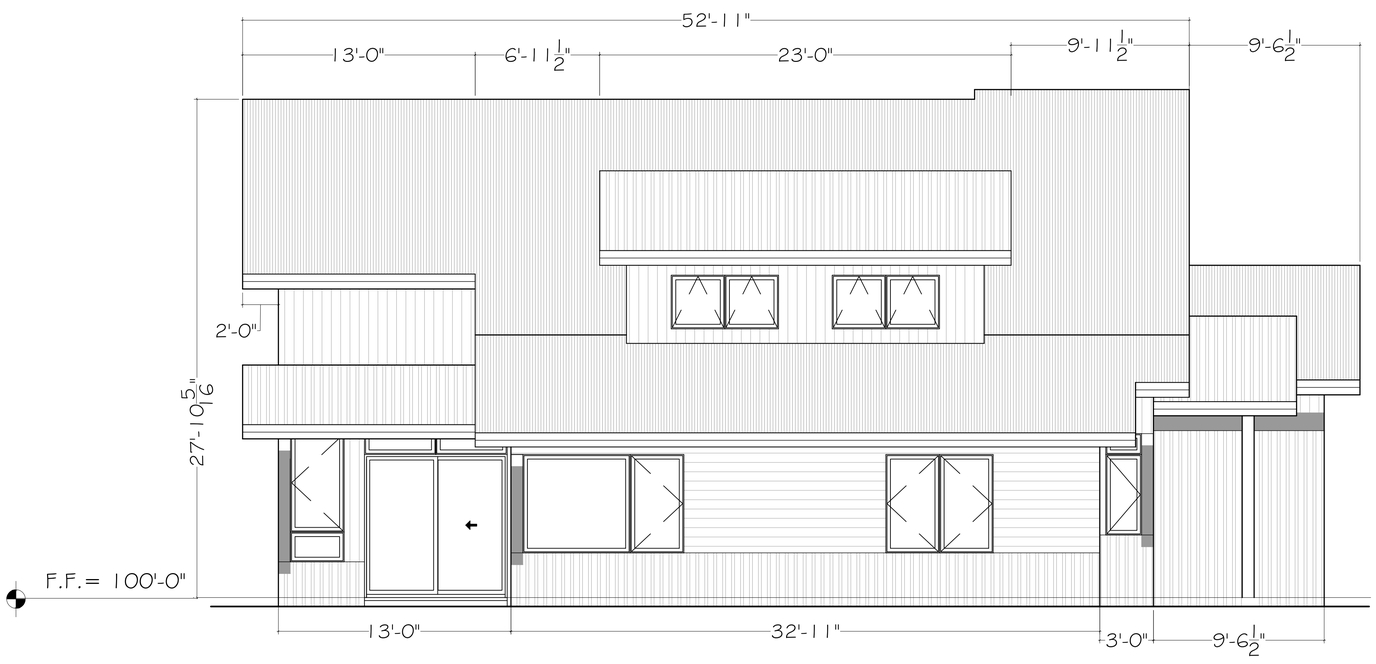

3 EAST ELEVATION
SCALE: 1/4"=1'-0"

CRESTED BUTTE DESIGN
PO BOX 1518
CRESTED BUTTE, CO 81224
EMILY PANNIER
EMILYPANNIER@GMAIL.COM
832-724-4004

PETER & TERI O'ROURKE

734 SOUTH AVION
CRESTED BUTTE, CO 81224
(970)209-0965

CONTRACTOR

ANTRHACITE BUILDERS

REVISIONS

DATE	DESCRIPTION
	AUGUST 6TH, 2021

O'ROURKE RESIDENCE

EAST & WEST ELEVATIONS

DRAWN BY: EDP
CHECKED BY:

A202

SCALE: 1/4" = 1'-0"

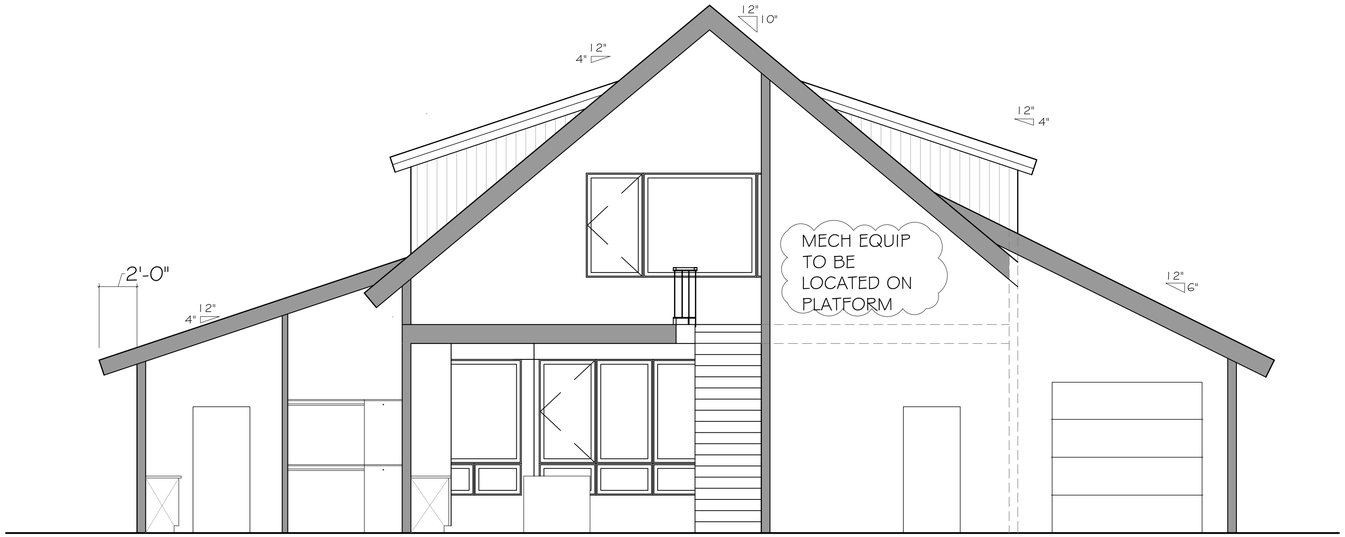

1 NORTH SECTION
SCALE: 1/4"= 1'-0"

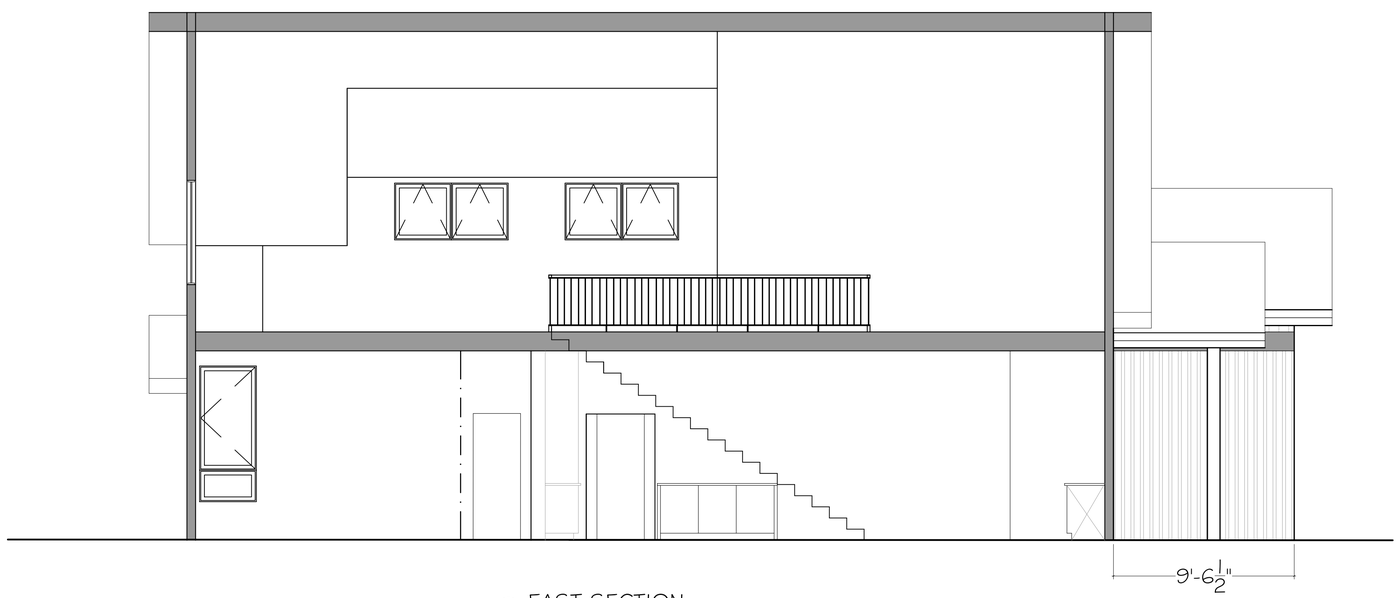

2 EAST SECTION
SCALE: 1/4"= 1'-0"

CRESTED BUTTE DESIGN
PO BOX 1518
CRESTED BUTTE, CO 81224
EMILY PANNIER
EMILYPANNIER@GMAIL.COM
832-724-4004

PETER & TERI O'ROURKE

734 SOUTH AVION
CRESTED BUTTE, CO 81224
(970)209-0965

CONTRACTOR

ANTRHACITE BUILDERS

REVISIONS

DATE	DESCRIPTION
	AUGUST 6TH, 2021

O'ROURKE RESIDENCE

SECTIONS

DRAWN BY: EDP
CHECKED BY:

A301

SCALE: 1/4" = 1'-0"